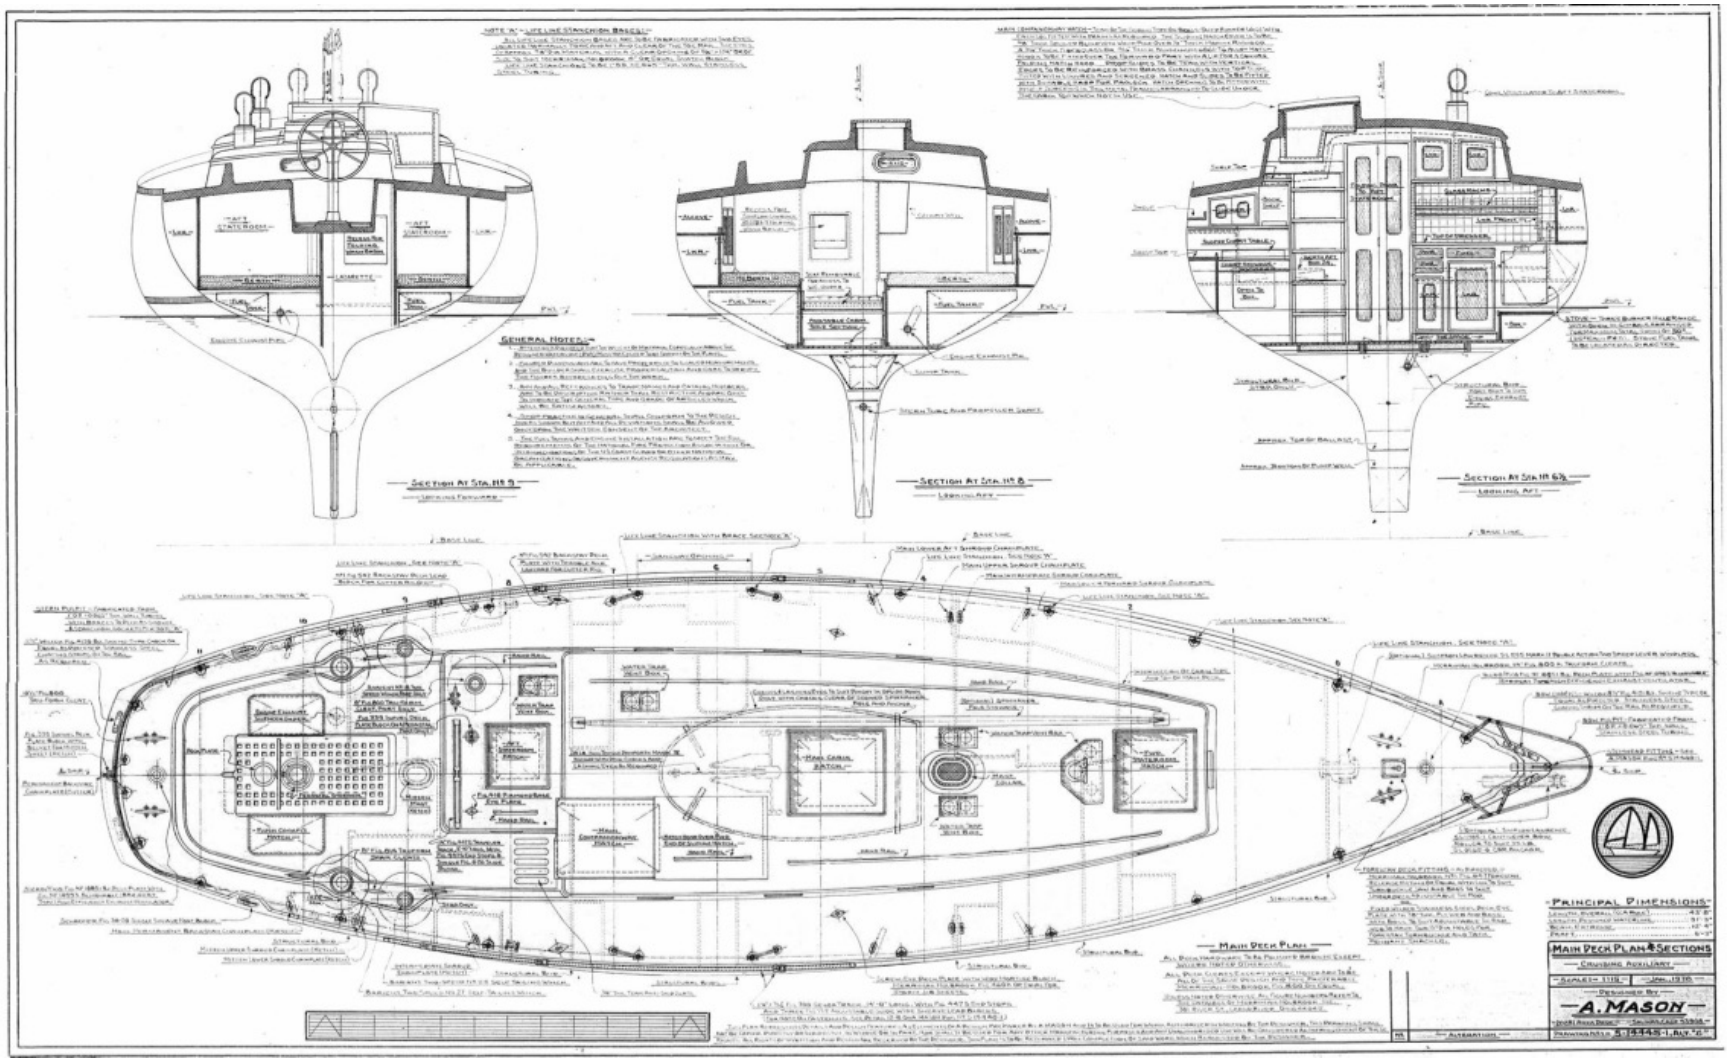
Section At Sta. 119 9
Looking Forward
Section At Sta. 119 8
Looking Aft
Section At Sta. 119 6½
Looking Aft
General Notes:
Main Deck Plan
All Dimensions To Be Finished Unless Otherwise Noted
Principal Dimensions
Length Overall (Gaff)
Length Between Waterlines
Beam Extreme
Draft
Main Deck Plan & Sections
Cruising Auxiliary
Scale= 1"=1'-0"
Designed By
A. Mason
Drawing No. 5-14445-1, Alt. "C"